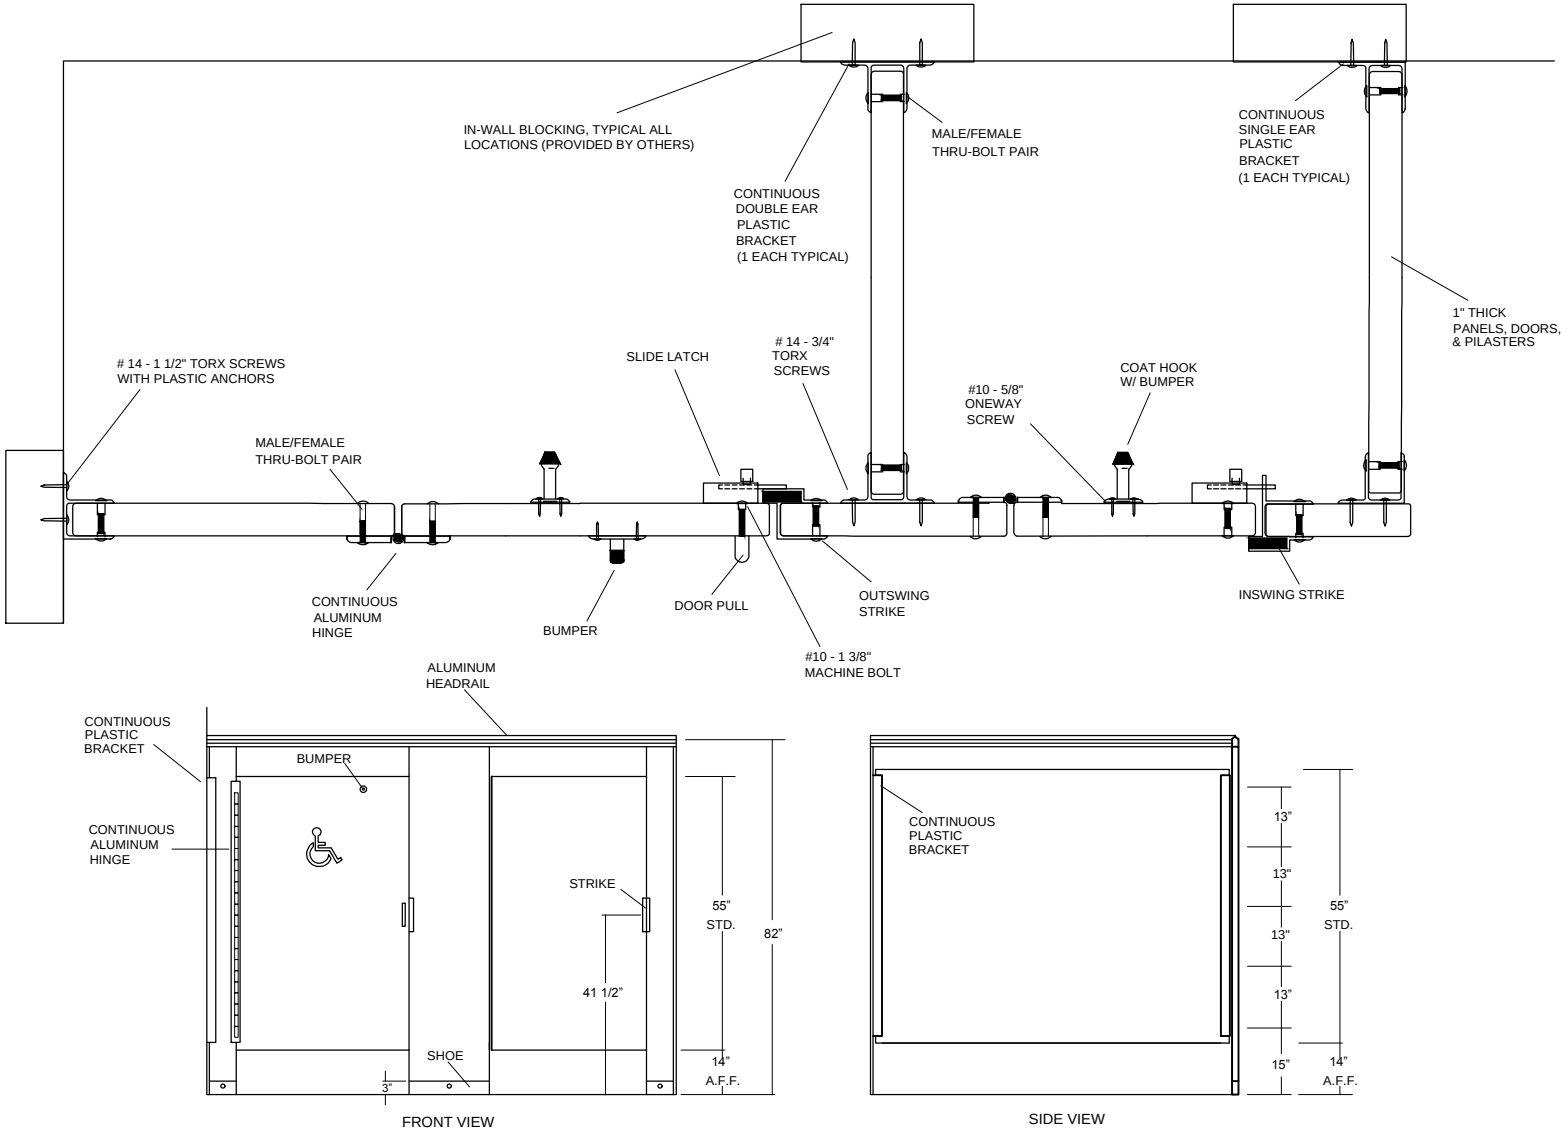

AJW Architectural Products

Standard Elevation - Plastic Partitions

Continuous Aluminum Hinge - Continuous Plastic Bracket

Floor Mounted Overhead Braced