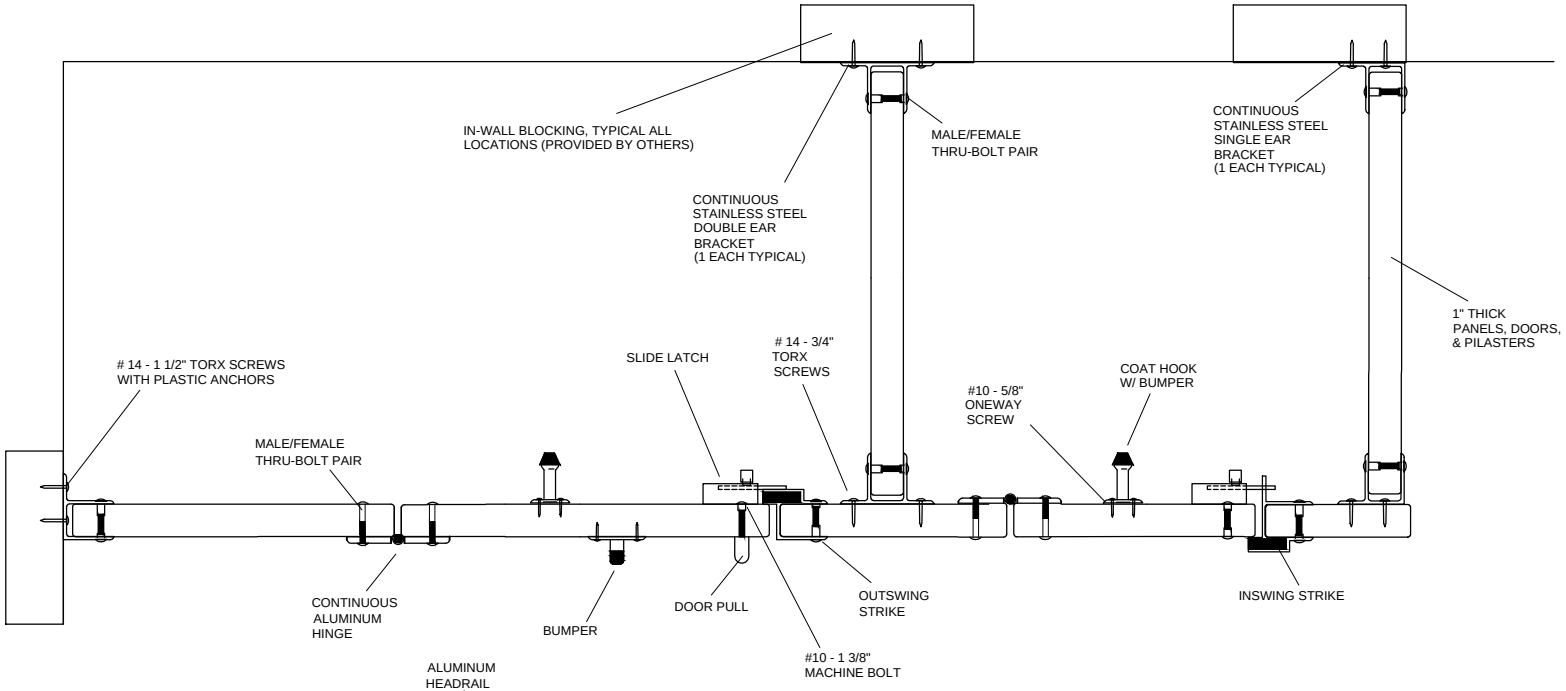

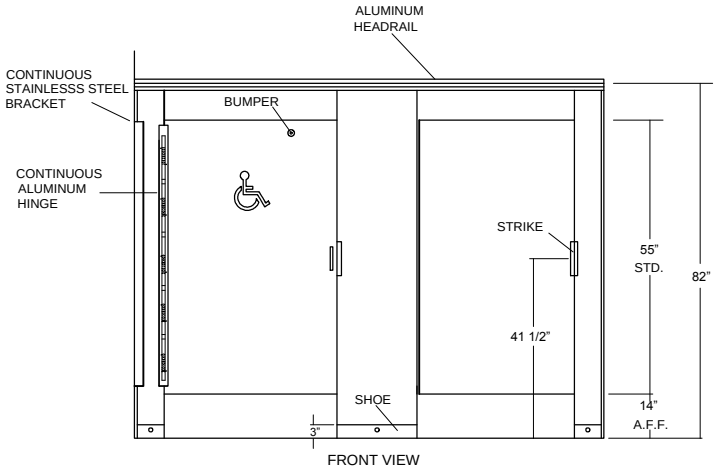

FRONT VIEW

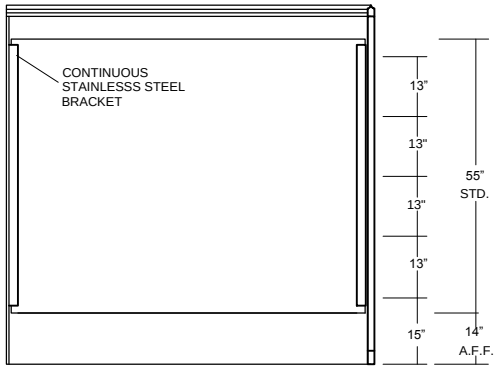

SIDE VIEW

AJW Architectural Products

Standard Elevation - Plastic Partitions

Continuous Aluminum Hinge - Continuous Stainless Steel Bracket

Floor Mounted Overhead Braced